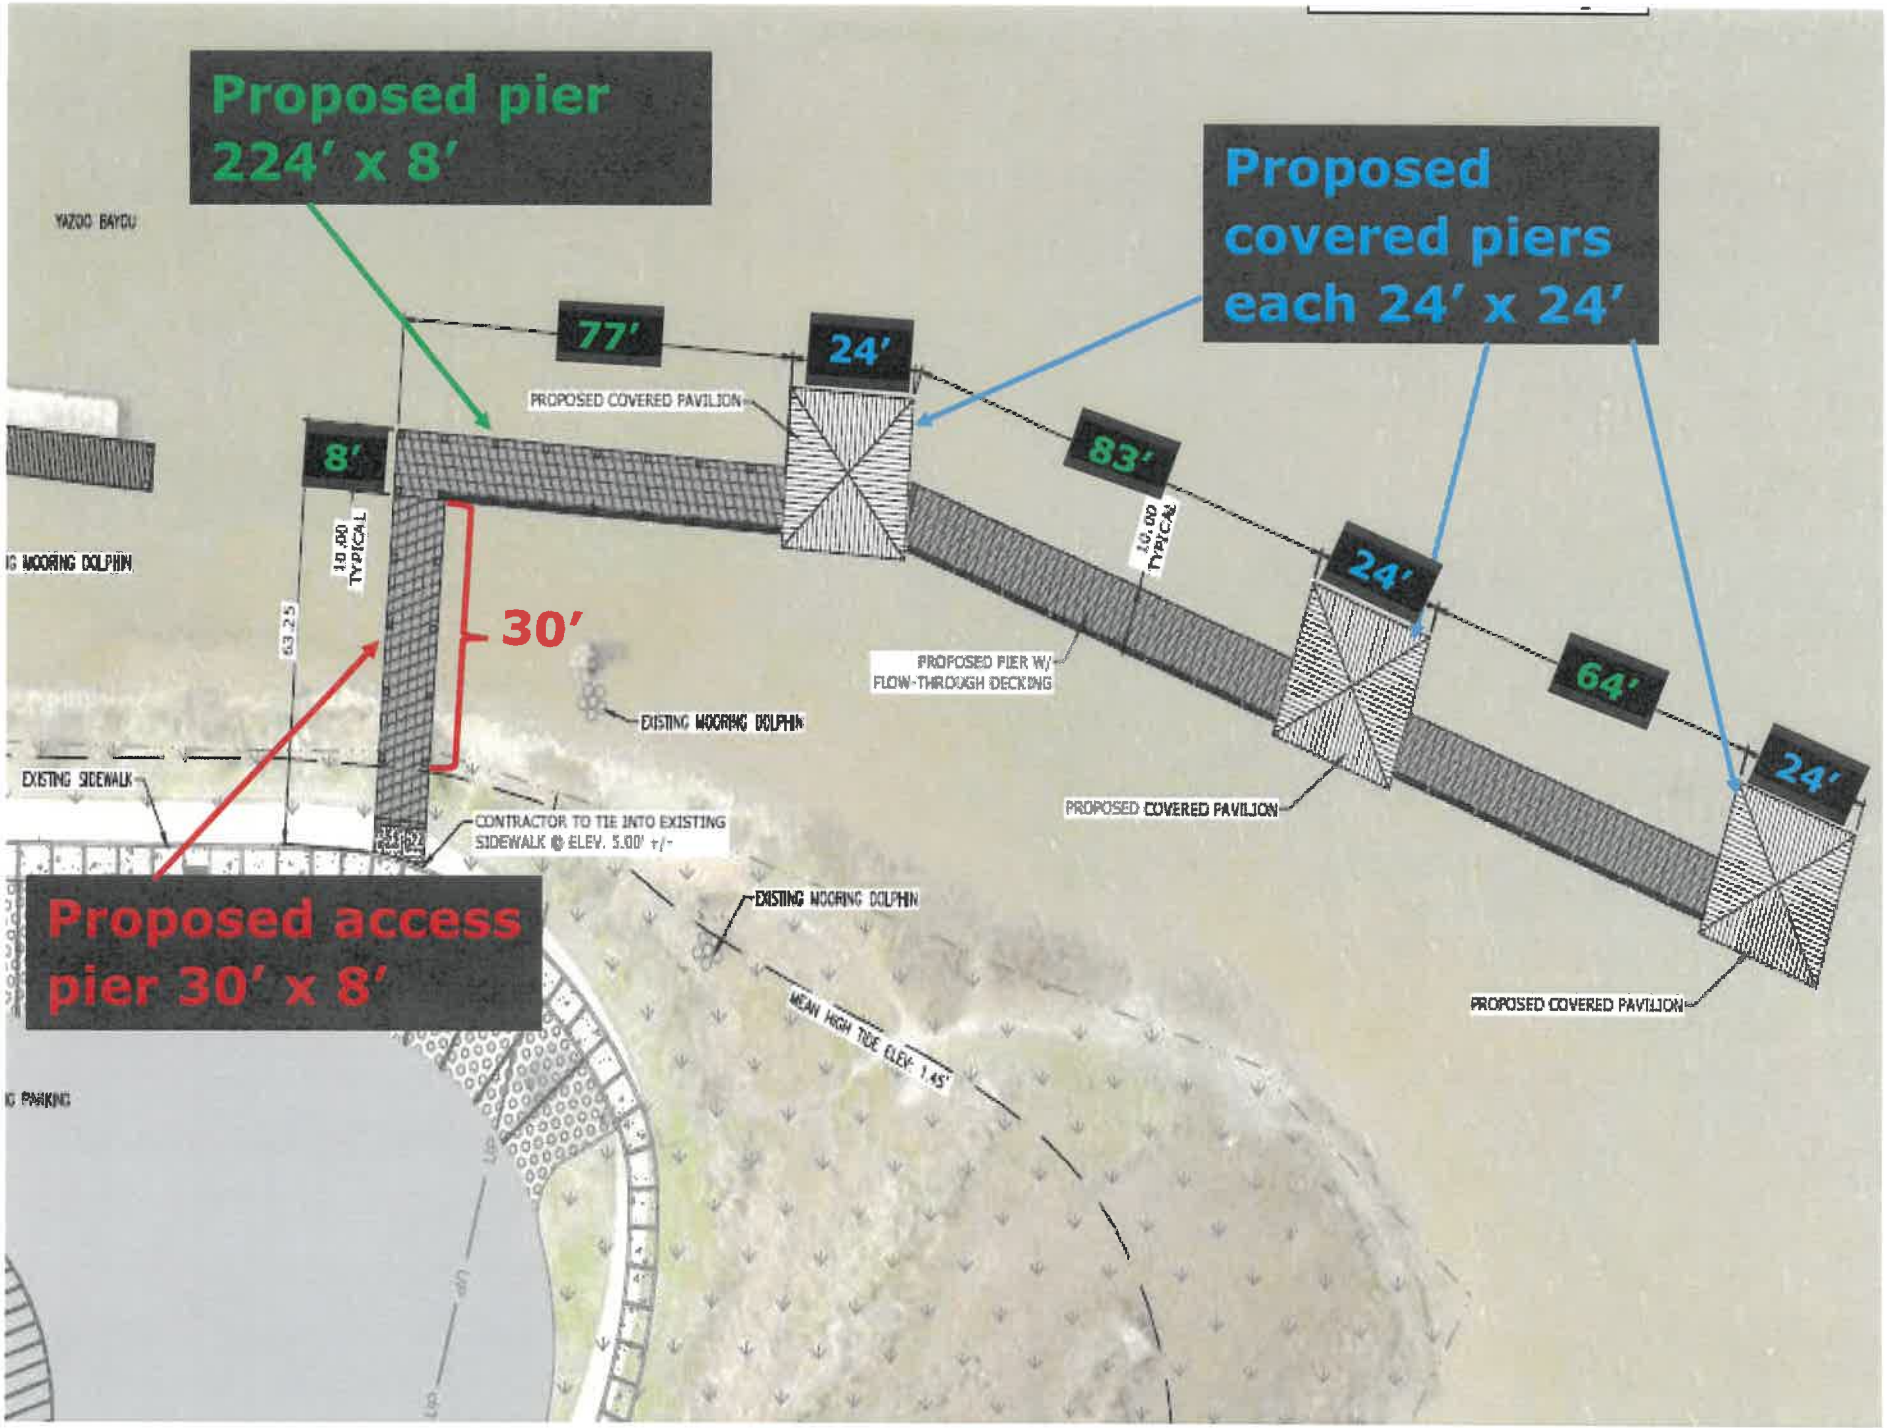
Proposed pier
224′ x 8′
Proposed
covered piers
each 24′ x 24′
Proposed access
pier 30′ x 8′
YAZOO BAYOU
77′
24′
PROPOSED COVERED PAVILION
8′
83′
10.00
TYPICAL
24′
30′
63.25
PROPOSED PIER W/
FLOW-THROUGH DECKING
64′
EXISTING MOORING DOLPHIN
EXISTING SIDEWALK
CONTRACTOR TO TIE INTO EXISTING
SIDEWALK @ ELEV. 5.00' +/-
PROPOSED COVERED PAVILION
EXISTING MOORING DOLPHIN
MEAN HIGH TIDE ELEV. 1.45'
PROPOSED COVERED PAVILION